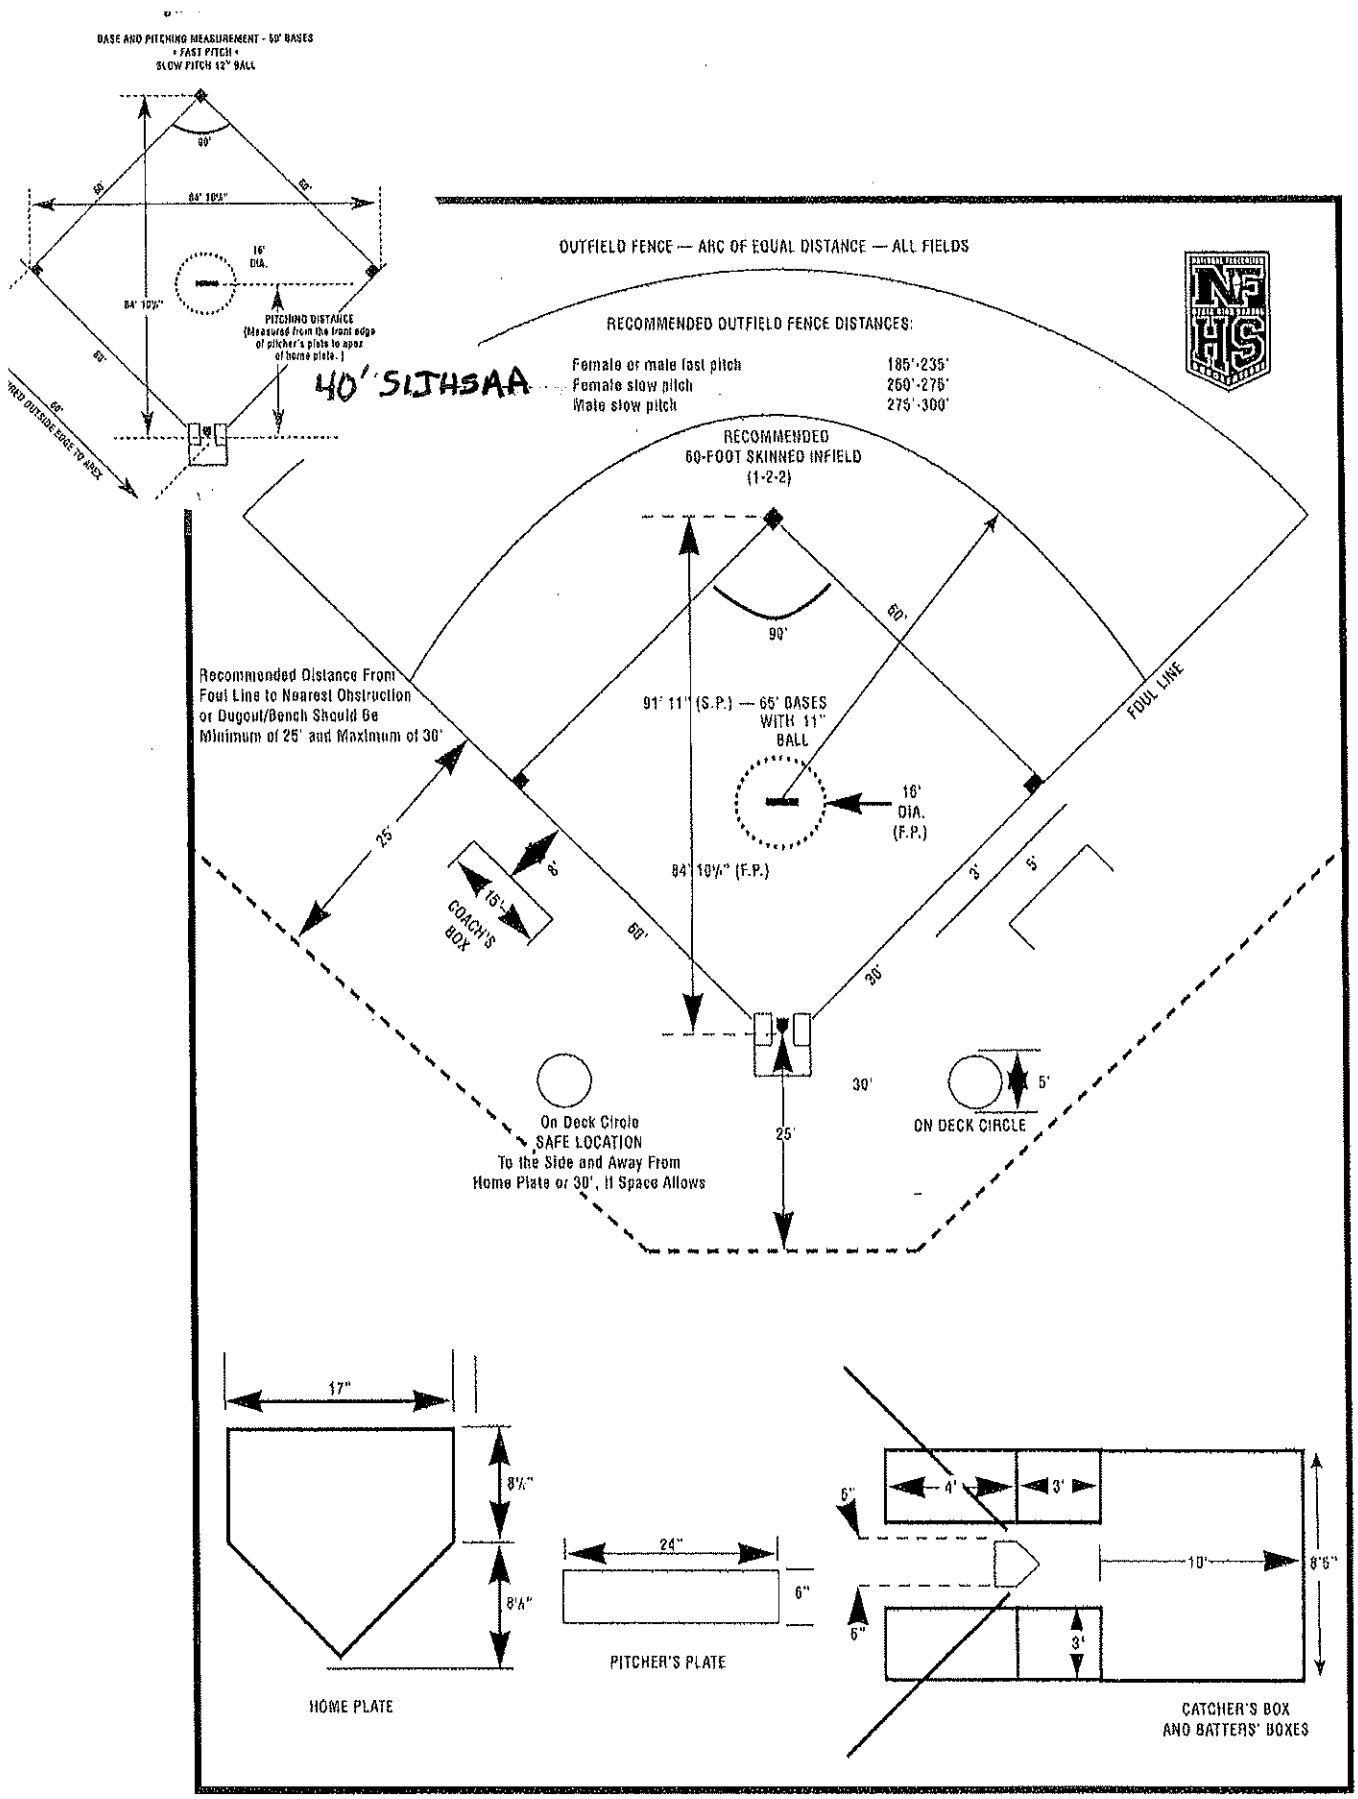
BASE AND PITCHING MEASUREMENT - 60' BASES
• FAST PITCH •
SLOW PITCH 12" BALL
90'
60'
84' 10¼"
16' DIA.
PITCHING DISTANCE
(Measured from the front edge of pitcher's plate to apex of home plate.)
40' SIJHSAA
OUTFIELD FENCE — ARC OF EQUAL DISTANCE — ALL FIELDS
RECOMMENDED OUTFIELD FENCE DISTANCES:
Female or male fast pitch 185'-235'
Female slow pitch 250'-275'
Male slow pitch 275'-300'
RECOMMENDED
60-FOOT SKINNED INFIELD
(1-2-2)
Recommended Distance From Foul Line to Nearest Obstruction or Dugout/Bench Should Be Minimum of 25' and Maximum of 30'
91' 11" (S.P.) — 65' BASES WITH 11" BALL
16' DIA. (F.P.)
84' 10¼" (F.P.)
FOUL LINE
COACH'S BOX
15'
8'
25'
60'
30'
3'
5'
On Deck Circle
SAFE LOCATION
To the Side and Away From Home Plate or 30', If Space Allows
ON DECK CIRCLE
17"
8½"
8½"
HOME PLATE
24"
6"
PITCHER'S PLATE
4'
3'
10'
8'6"
CATCHER'S BOX AND BATTERS' BOXES

Diagram 1